DESIGNER : RAJ	ISSUE DATE: 8/12/2024		
DRAWN BY: RAJ	COMP. FILE No.:		
REVIEWED BY: BRL	STATE PROJECT No.: 61465C		

SYMBOL	REVISION	DATE	SYMBOL	REVISION	DATE
A			C		
B			D		

Consultant :

DRMP

Department of Environmental Protection
Office of Operations
Bureau of Design and Construction
3800 Commonwealth Blvd., Tallahassee, FL 32399 (850) 425-2300

PROFESSIONAL REGISTRATION
BENJAMIN R. LENNON
FLORIDA ENGINEER #79674

ICHETUCKNEE SPRINGS STATE PARK

SHEET TITLE: OVERALL KEYSHEET

PROJECT TITLE: ROAD REPAIRS

SHEET NO. C100

P:\Projects\14-0021049 Ichetucknee Springs Road Repair\CADD\PLAN VIEW.dwg Plotted: Aug 14, 2024 - 8:52am by rglenngan

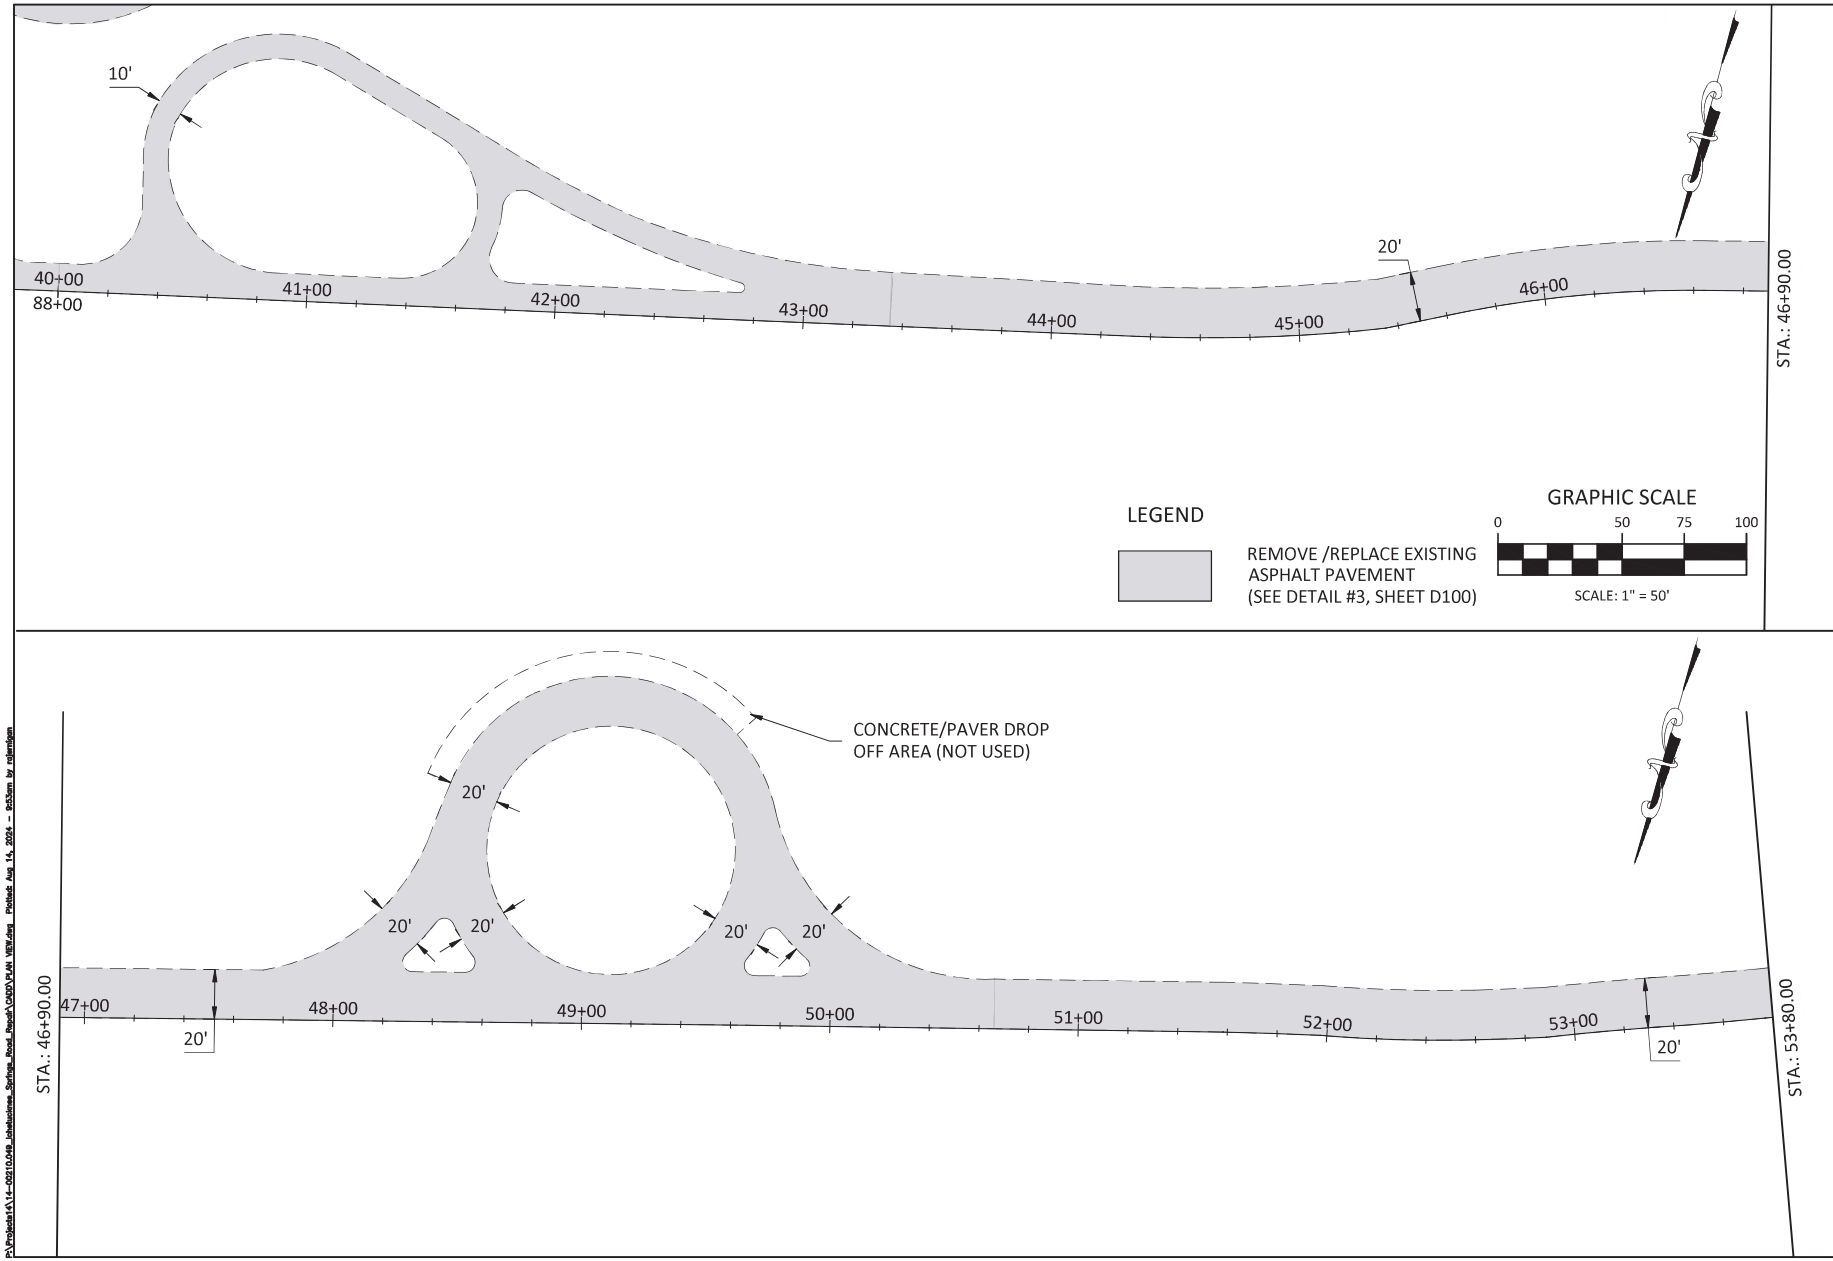

SYMBOL	REVISION	DATE
A		
B		
C		
D		

ISSUE DATE: 8/12/2024
COMP. FILE No.:
STATE PROJECT No.: 614656C

DESIGNER : RAJ
DRAWN BY: RAJ
REVIEWED BY: BRL

Consultant :

DRMP
Certificate of Authorization No. 26418
1800 Sawyer Lake Dr.
Lakeland, Florida 33811
Phone 863-687-8800 WWW.DRMP.COM

Department of Environmental Protection
Office of Operations
Bureau of Design and Construction
3800 Commonwealth Blvd., Tallahassee, FL 32399 (850) 425-2300

PROFESSIONAL REGISTRATION
BENJAMIN R. LENNON
FLORIDA ENGINEER #78674

ICHETUCKNEE SPRINGS STATE PARK

SHEET TITLE
PLAN VIEW - WEST TRAM ROAD

PROJECT TITLE
ROAD REPAIRS

SHEET NO.
C104

P:\Projects\14-00210.049_Ichetucknee_Springs_Road_Repair\CADD\PLAN VIEW.dwg Plotted: Aug 14, 2024 - 8:53am by rlennon

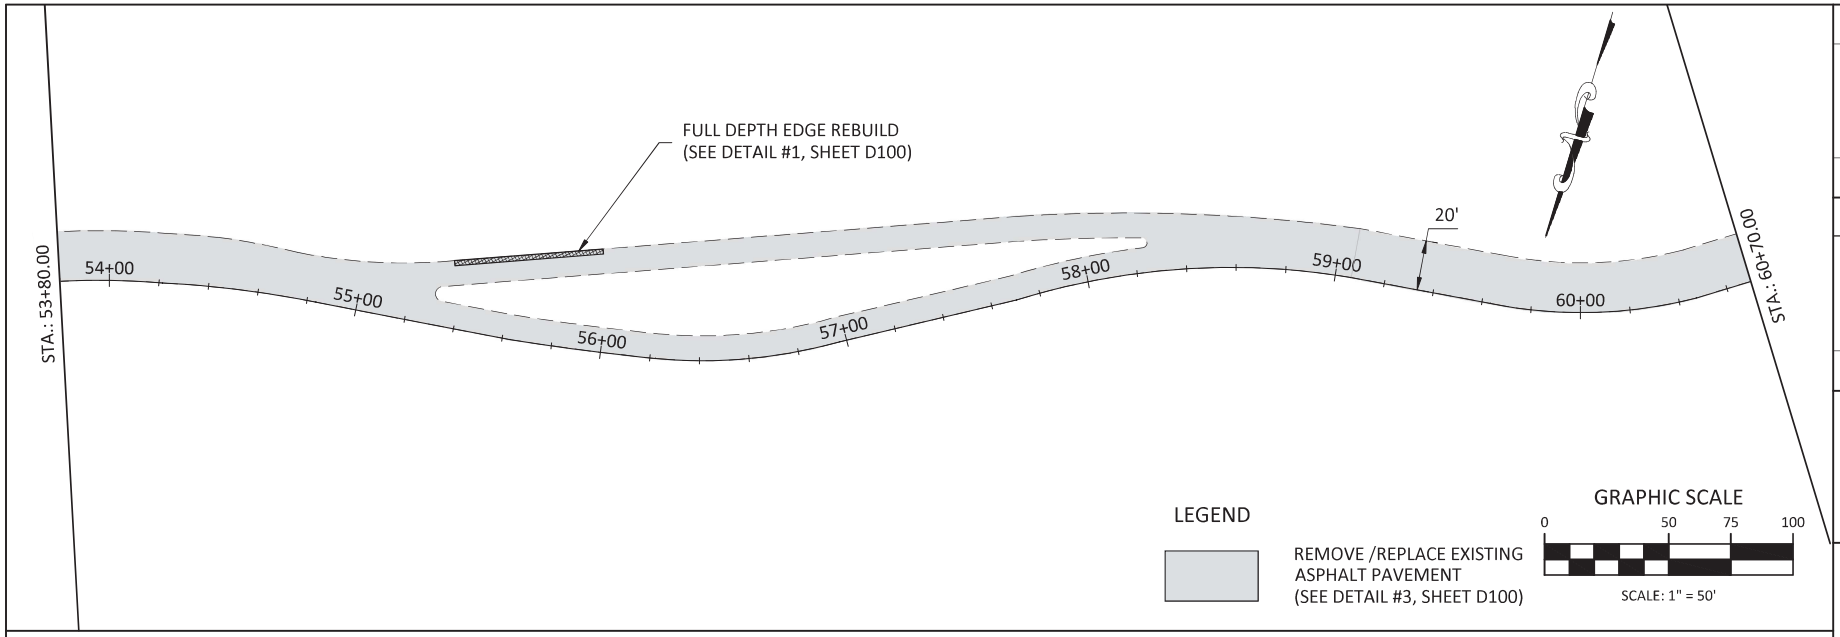

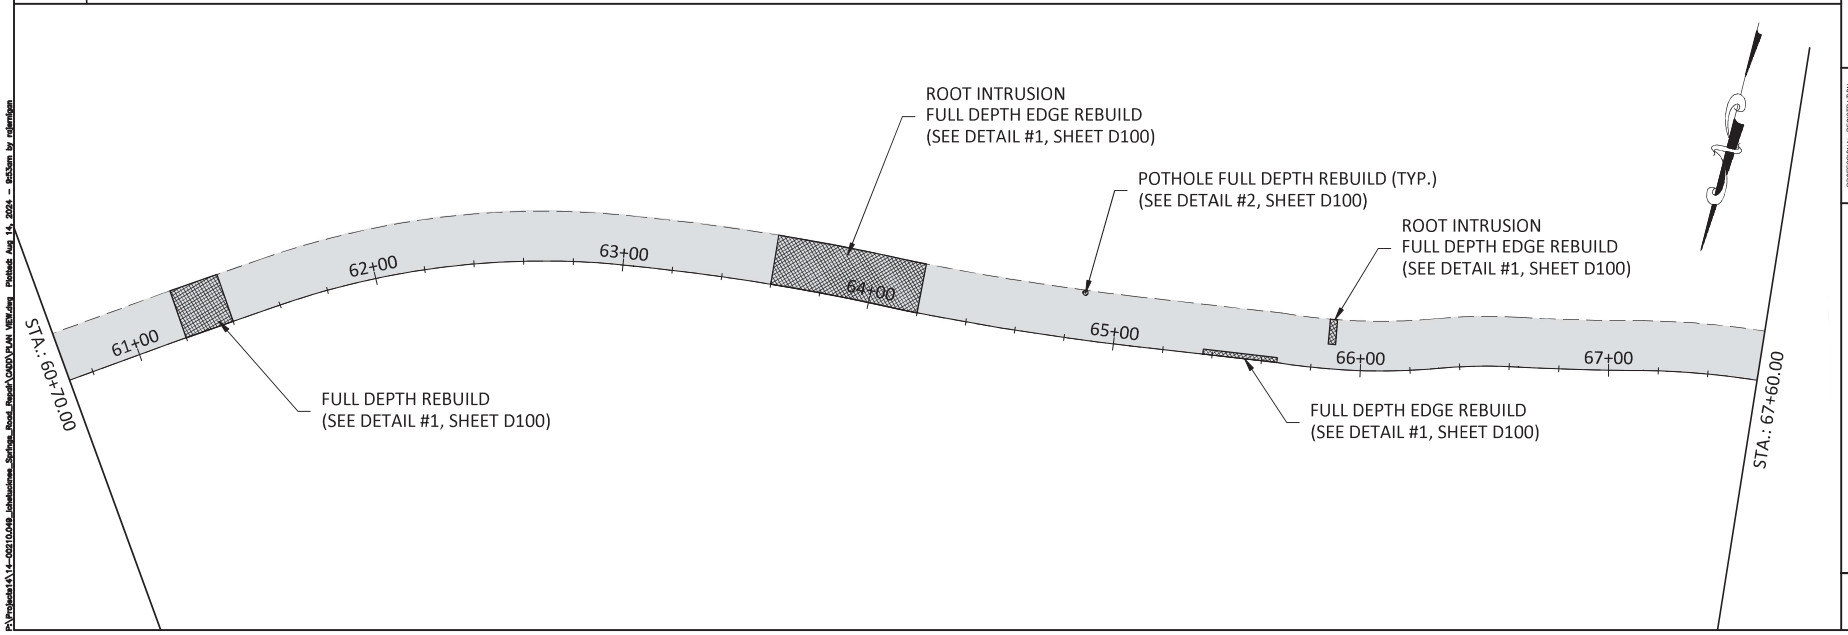

SYMBOL	REVISION	DATE
A		
B		
C		
D		

ISSUE DATE: 8/12/2024
COMP. FILE No.:
STATE PROJECT No.: 614656C

DESIGNER : RAJ
DRAWN BY: RAJ
REVIEWED BY: BRL
Consultant :

DRMP

Department of Environmental Protection
Office of Operations
Bureau of Design and Construction
3800 Commonwealth Blvd., Tallahassee, FL 32399 (850) 425-2300

PROFESSIONAL REGISTRATION
BENJAMIN R. LENNON
FLORIDA ENGINEER #78674

ICHETUCKNEE SPRINGS STATE PARK

SHEET TITLE
PLAN VIEW - WEST TRAM ROAD

PROJECT TITLE
ROAD REPAIRS

SHEET NO.
C105

P:\Projects\14-00210.049_Ichetucknee_Springs_Road_Repair\CADD\PLAN VIEW.dwg Plotted: Aug 14, 2024 - 8:53am by rlennon

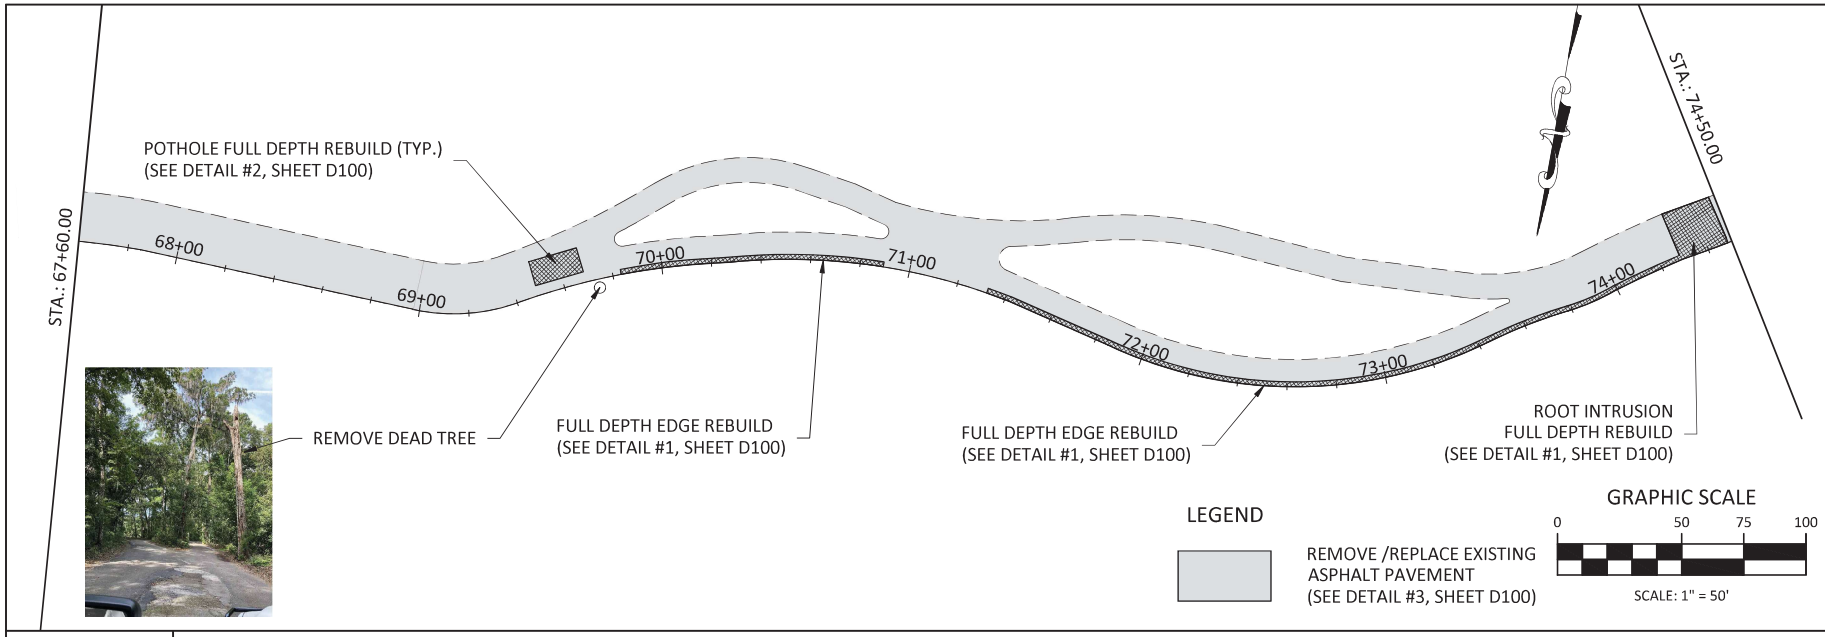

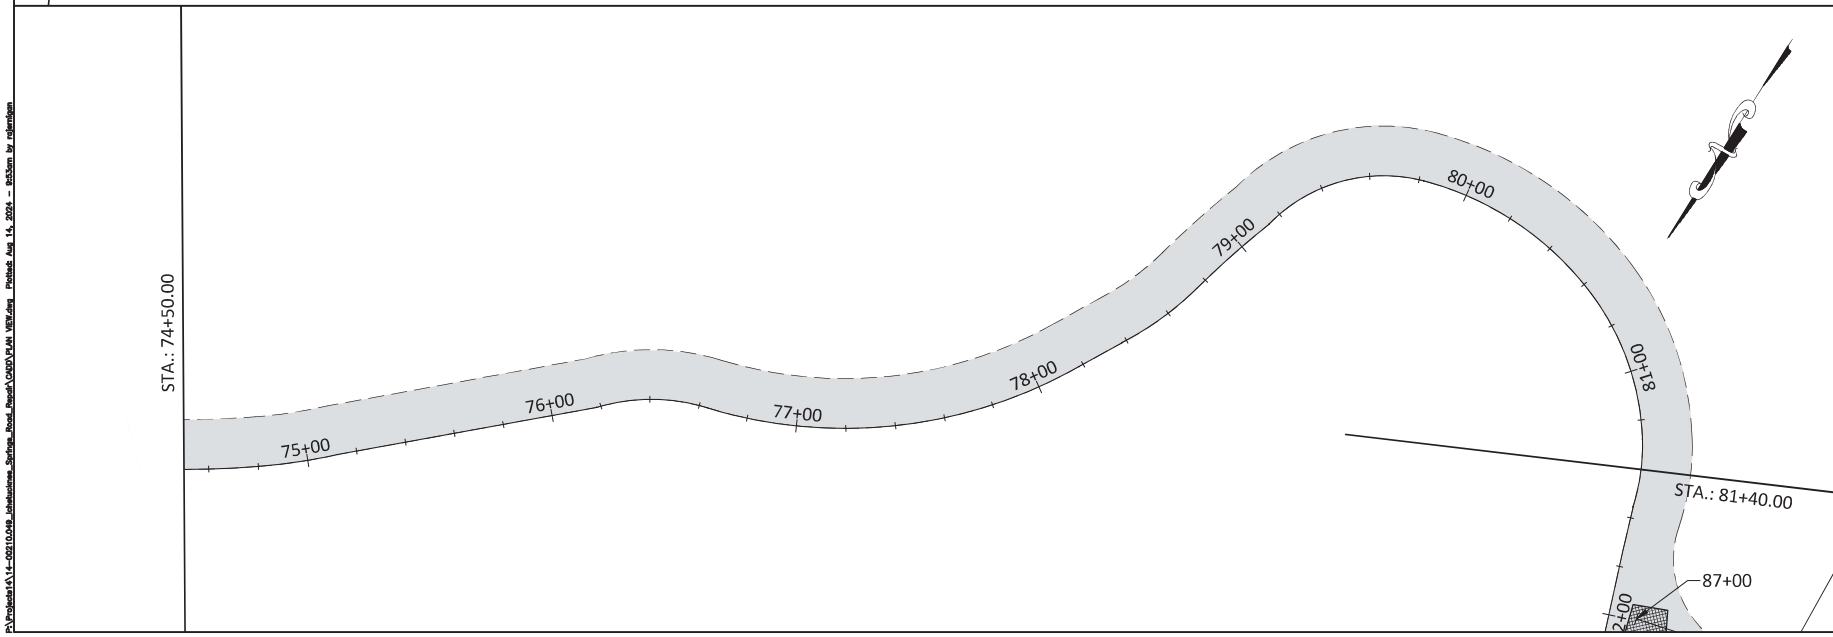

SYMBOL	REVISION	DATE	SYMBOL	REVISION	DATE
A			C		
B			D		

ISSUE DATE: 8/12/2024
COMP. FILE No.:
STATE PROJECT No.: 61455C

DESIGNER : RAJ
DRAWN BY: RAJ
REVIEWED BY: BRL
Consultant :

DRMP

Department of Environmental Protection
Office of Operations
Bureau of Design and Construction
3800 Commonwealth Blvd., Tallahassee, FL 32399 (850) 425-2300

PROFESSIONAL REGISTRATION
BENJAMIN R. LENNON
FLORIDA ENGINEER #78674

ICHETUCKNEE SPRINGS STATE PARK

SHEET TITLE
PLAN VIEW - WEST TRAM ROAD

PROJECT TITLE
ROAD REPAIRS

SHEET NO.
C106

P:\Projects\14-00210.049_Ichetucknee_Springs_Road_Repair\CADD\PLAN VIEW.dwg Plotted: Aug 14, 2024 - 8:53am by rlennon

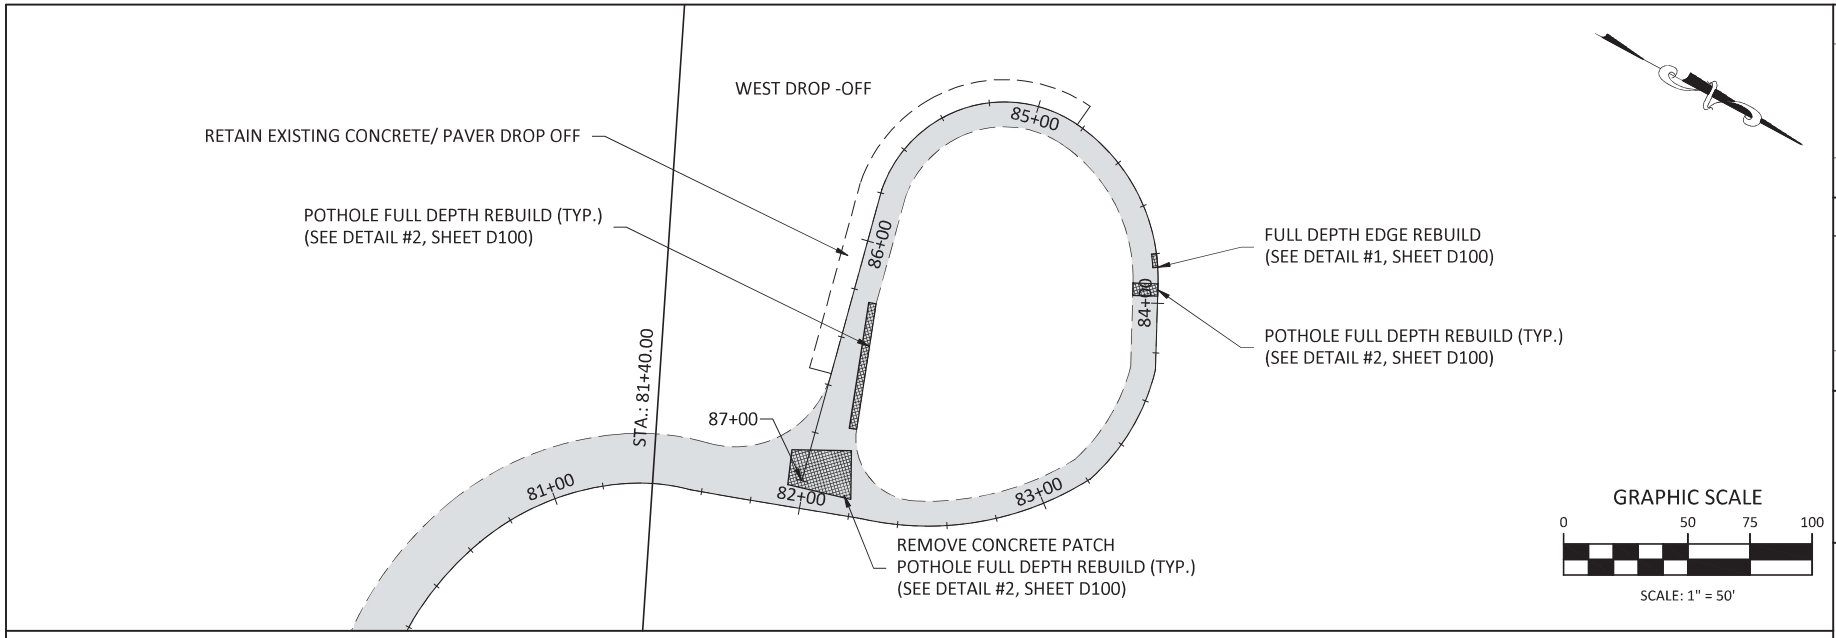

LEGEND

REMOVE /REPLACE EXISTING ASPHALT PAVEMENT (SEE DETAIL #3, SHEET D100)

SYMBOL	REVISION	DATE
C		
D		

SYMBOL	REVISION	DATE
A		
B		

ISSUE DATE: 8/12/2024
COMP. FILE No.:
STATE PROJECT No.: 614655C

DESIGNER : RAJ
DRAWN BY: RAJ
REVIEWED BY: BRL
Consultant :

DRMP
Certificate of Authorization No. 26418
1800 Sawyer Lake Dr.
Lakeland, Florida 33811
Phone 863-687-8800 WWW.DRMP.COM

Department of Environmental Protection
Office of Operations
Bureau of Design and Construction
3800 Commonwealth Blvd., Tallahassee, FL 32399 (850) 425-2300

PROFESSIONAL REGISTRATION
BENJAMIN R. LENNON
FLORIDA ENGINEER #78674

ICHETUCKNEE SPRINGS STATE PARK

SHEET TITLE
PLAN VIEW - WEST TRAM ROAD

PROJECT TITLE
ROAD REPAIRS

SHEET NO.
C107

P:\Projects\14-00210.049_Ichetucknee_Springs_Road_Repair\CADD\PLAN VIEW.dwg Plotted: Aug 14, 2024 - 8:53am by rlennon

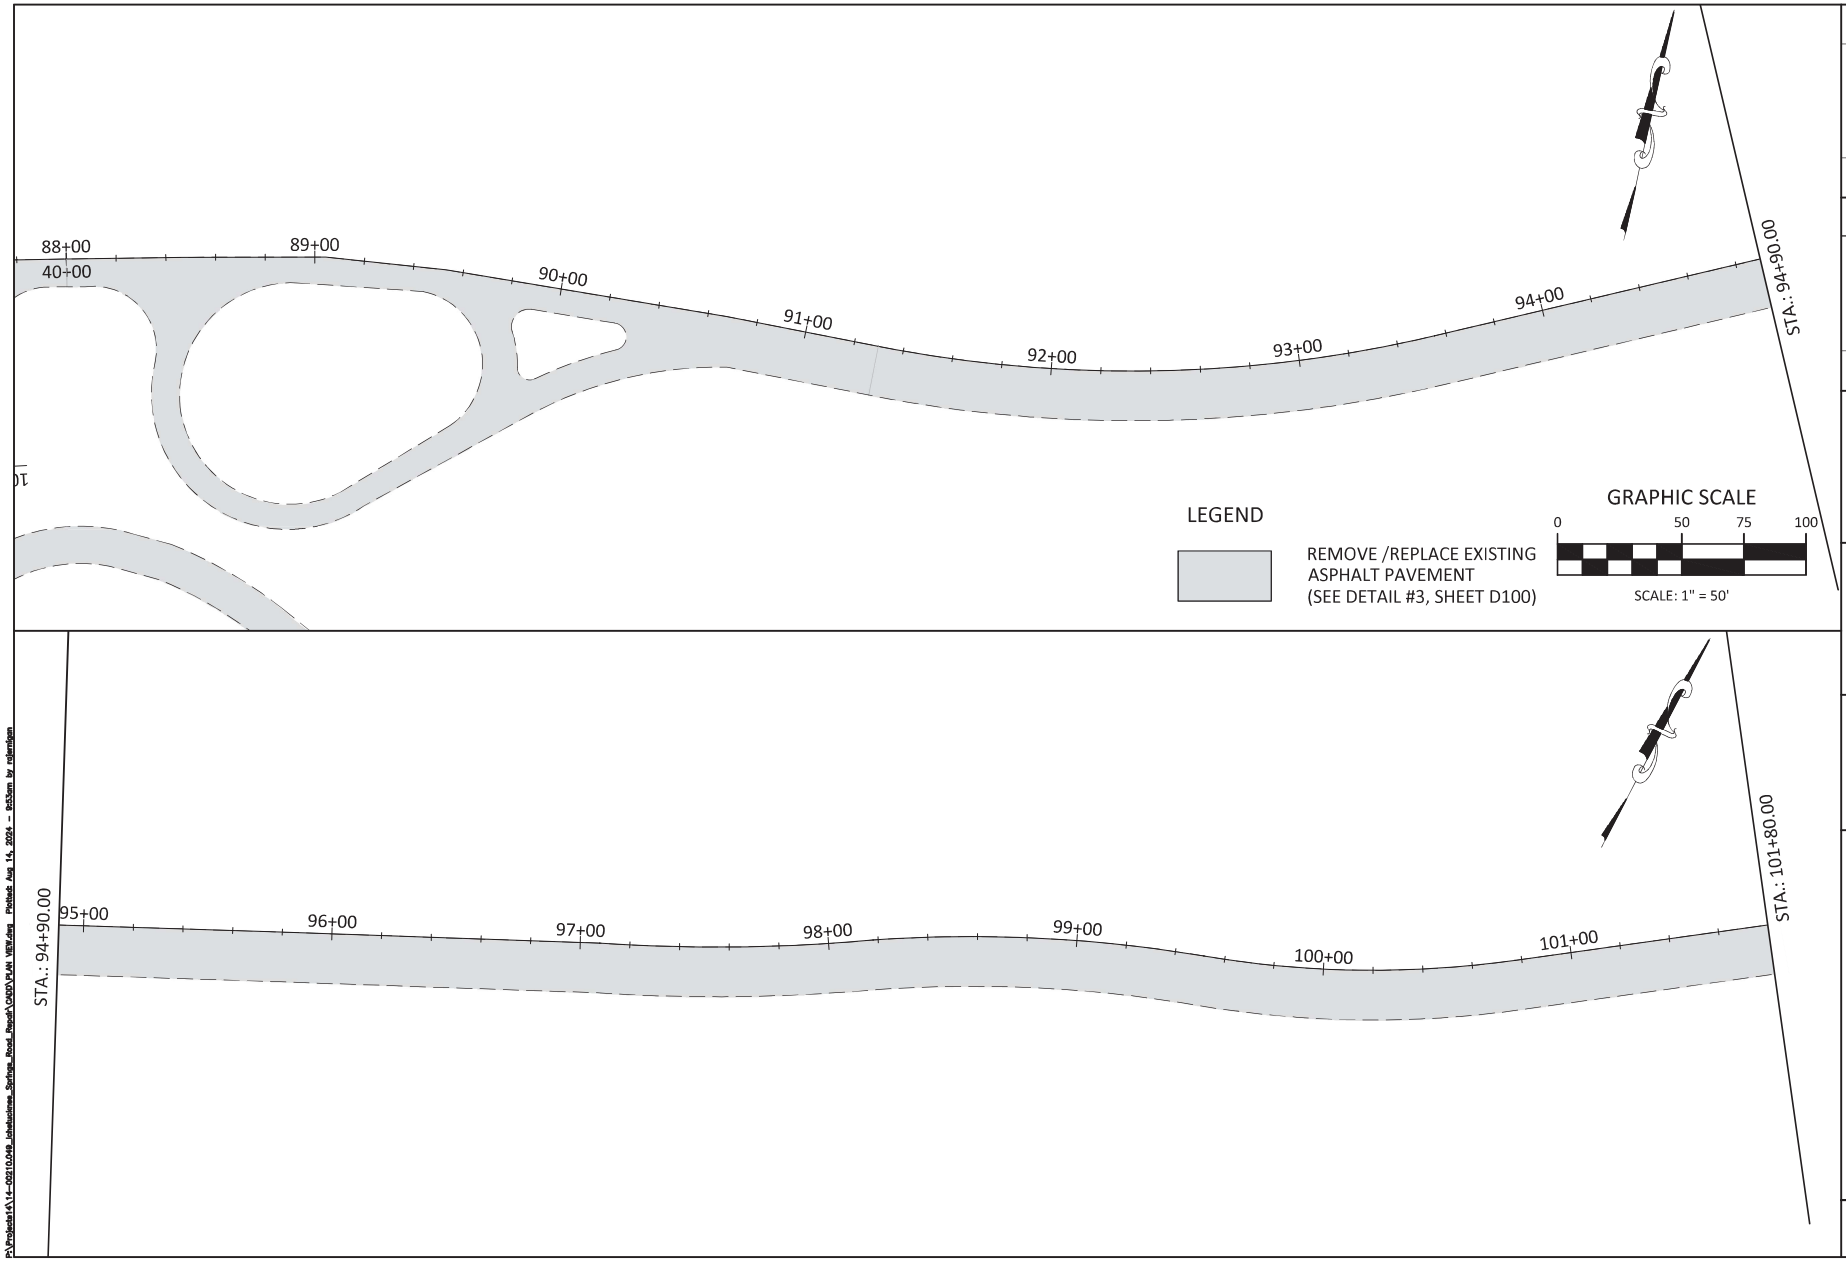

SYMBOL	REVISION	DATE
A		
B		
C		
D		

ISSUE DATE: 8/12/2024
COMP. FILE No.:
STATE PROJECT No.: 614655C

DESIGNER : RAJ
DRAWN BY: RAJ
REVIEWED BY: BRL
Consultant :

DRMP

Department of Environmental Protection
Office of Operations
Bureau of Design and Construction
3800 Commonwealth Blvd., Tallahassee, FL 32399 (850) 425-2300

PROFESSIONAL REGISTRATION
BENJAMIN R. LENNON
FLORIDA ENGINEER #78674

ICHETUCKNEE SPRINGS STATE PARK

SHEET TITLE
PLAN VIEW - EAST TRAM ROAD

PROJECT TITLE
ROAD REPAIRS

SHEET NO.
C108


P:\Projects14\14-00210.049_Ichetucknee_Springs_Road_Repair\CADD\PLAN VIEW.dwg Plotted: Aug 14, 2024 - 9:53am by rajernigan

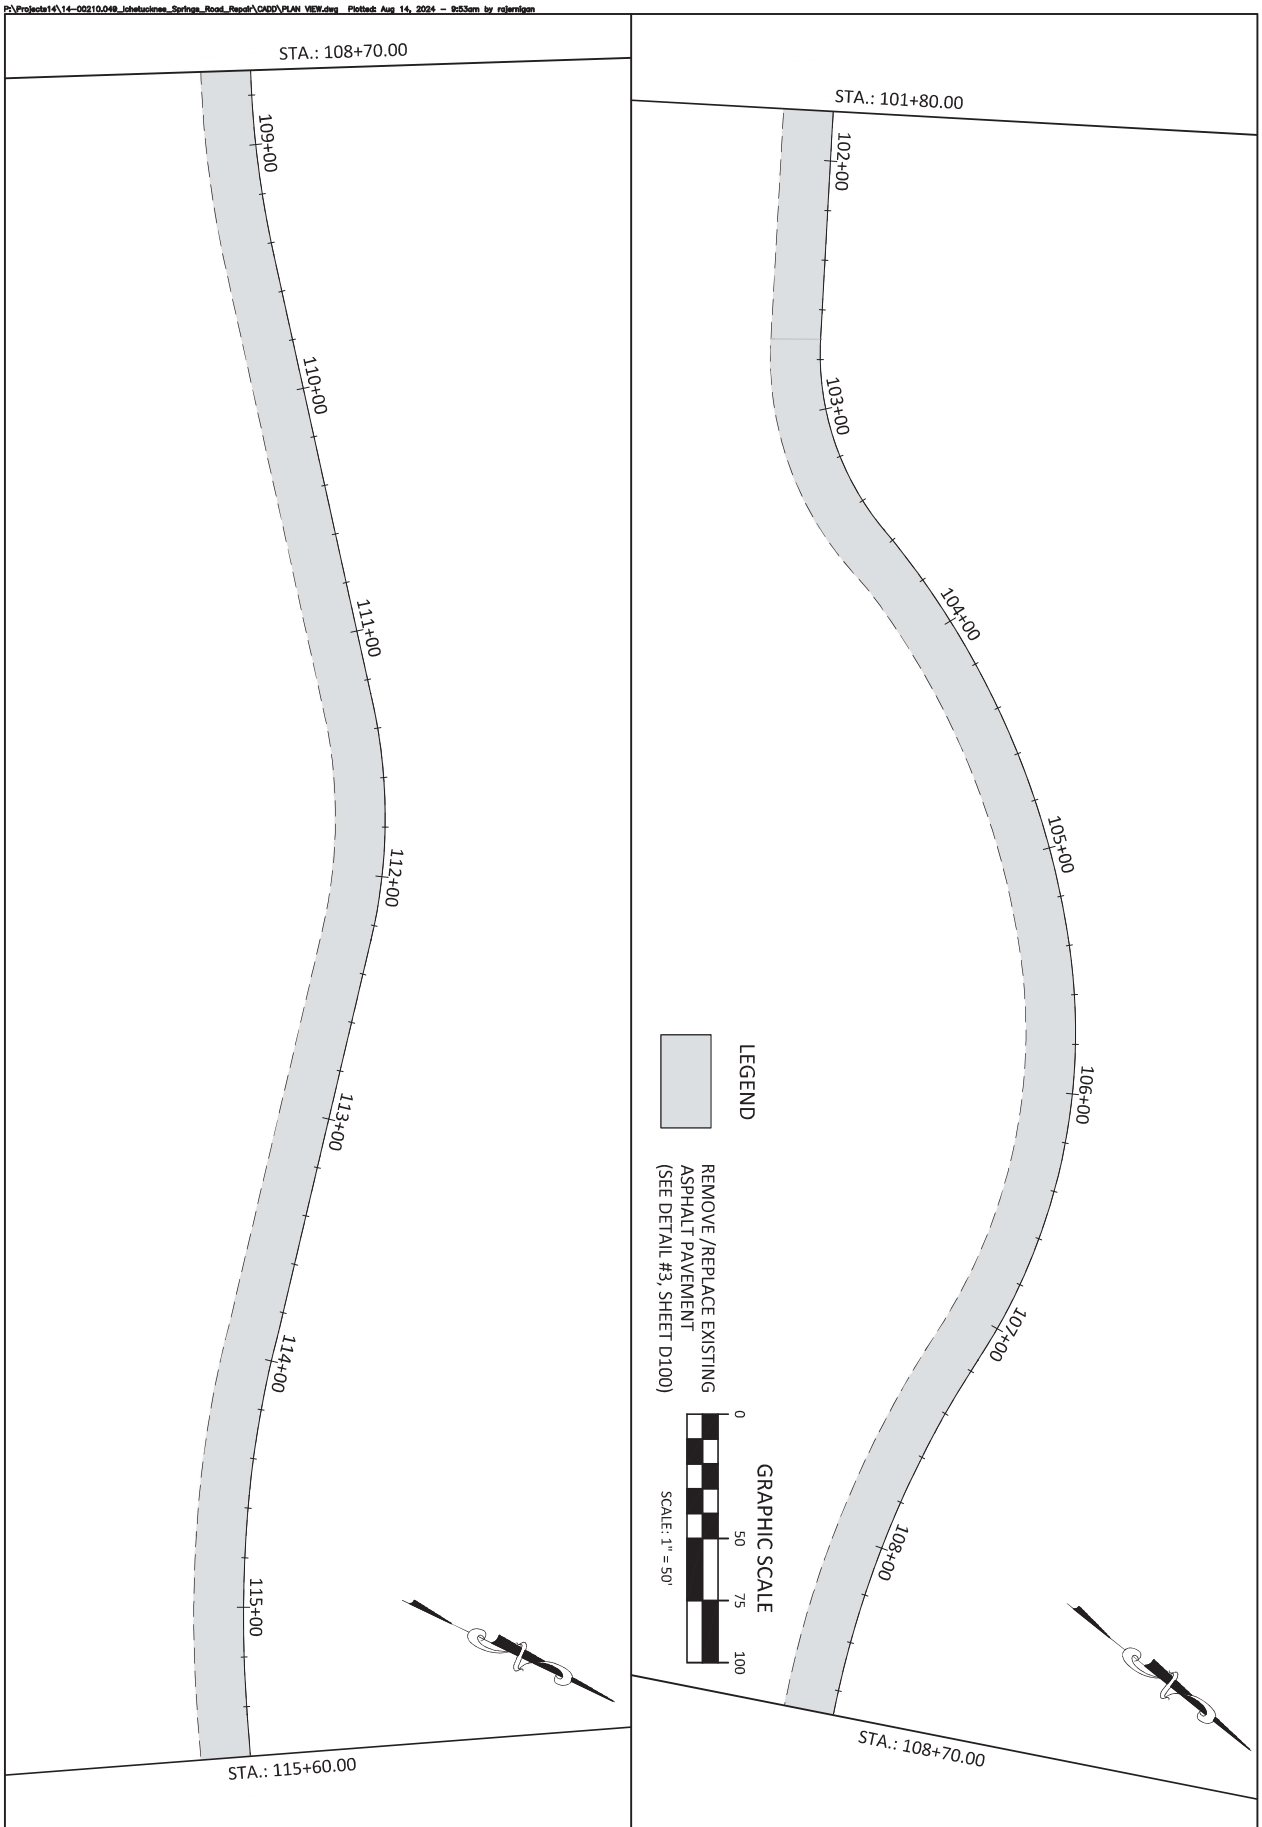

SHEET NO. C109	ICHETUCKNEE SPRINGS STATE PARK	PROFESSIONAL REGISTRATION BENJAMIN R. LENNON FLORIDA ENGINEER #78674	DESIGNER : RAJ	ISSUE DATE: 8/12/2024	SYMBOL	REVISION	DATE	SYMBOL	REVISION	DATE
	SHEET TITLE: PLAN VIEW - EAST TRAM ROAD		DRAWN BY: RAJ	COMP. FILE No.:	A			C		
			REVIEWED BY: BRL	STATE PROJECT No.: 61465C	B			D		
	PROJECT TITLE: ROAD REPAIRS		Consultant: DRMP ENGINEERS • SURVEYORS • PLANNERS • SCIENTISTS Certificate of Authorization No. 2648 1625 Summit Lake Dr. Tallahassee, Florida 32317 Phone 850.562.0600 WWW.DRMP.COM							

Department of Environmental Protection
Office of Operations
Bureau of Design and Construction
3800 Commonwealth Blvd., Tallahassee, FL 32399 (850) 425-2300

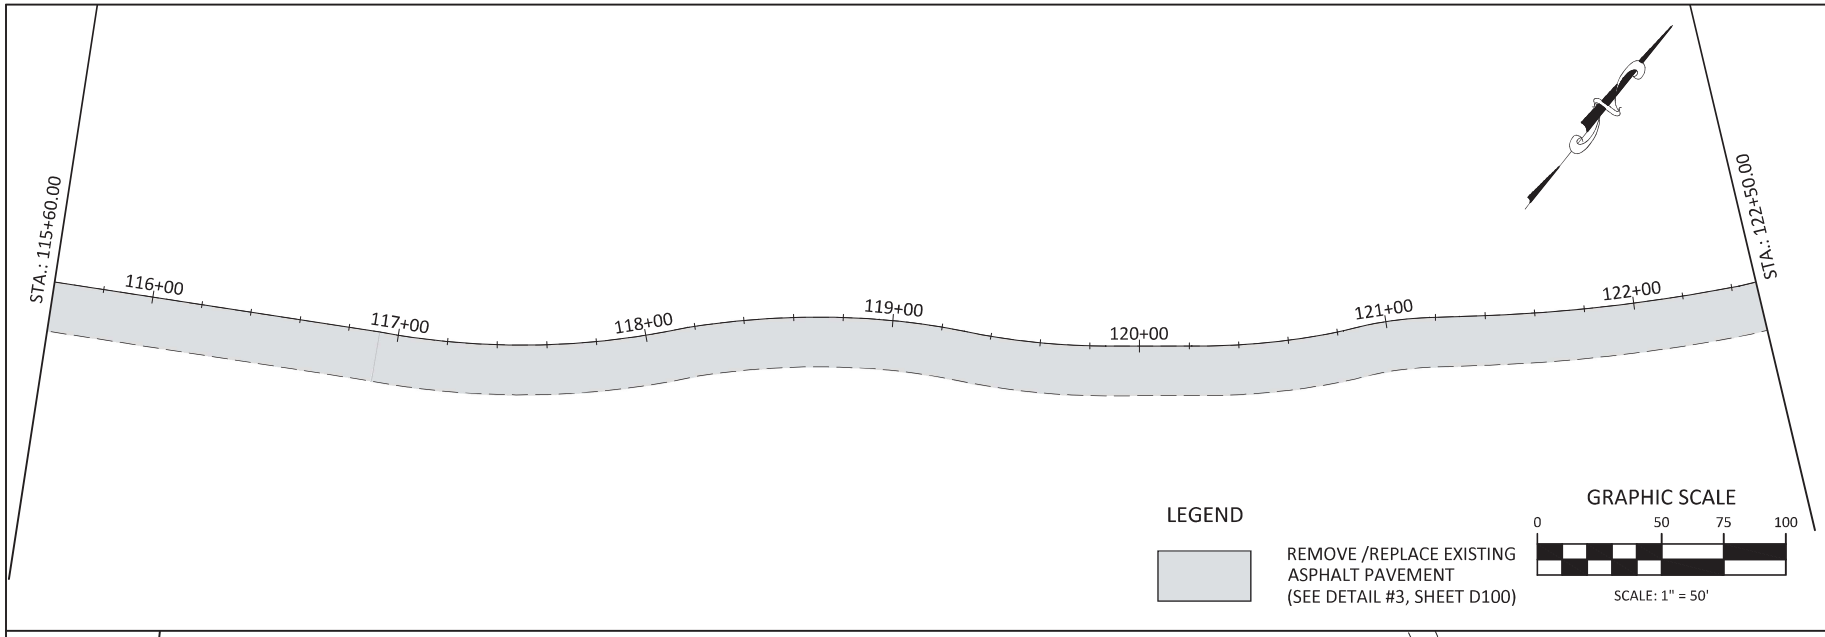

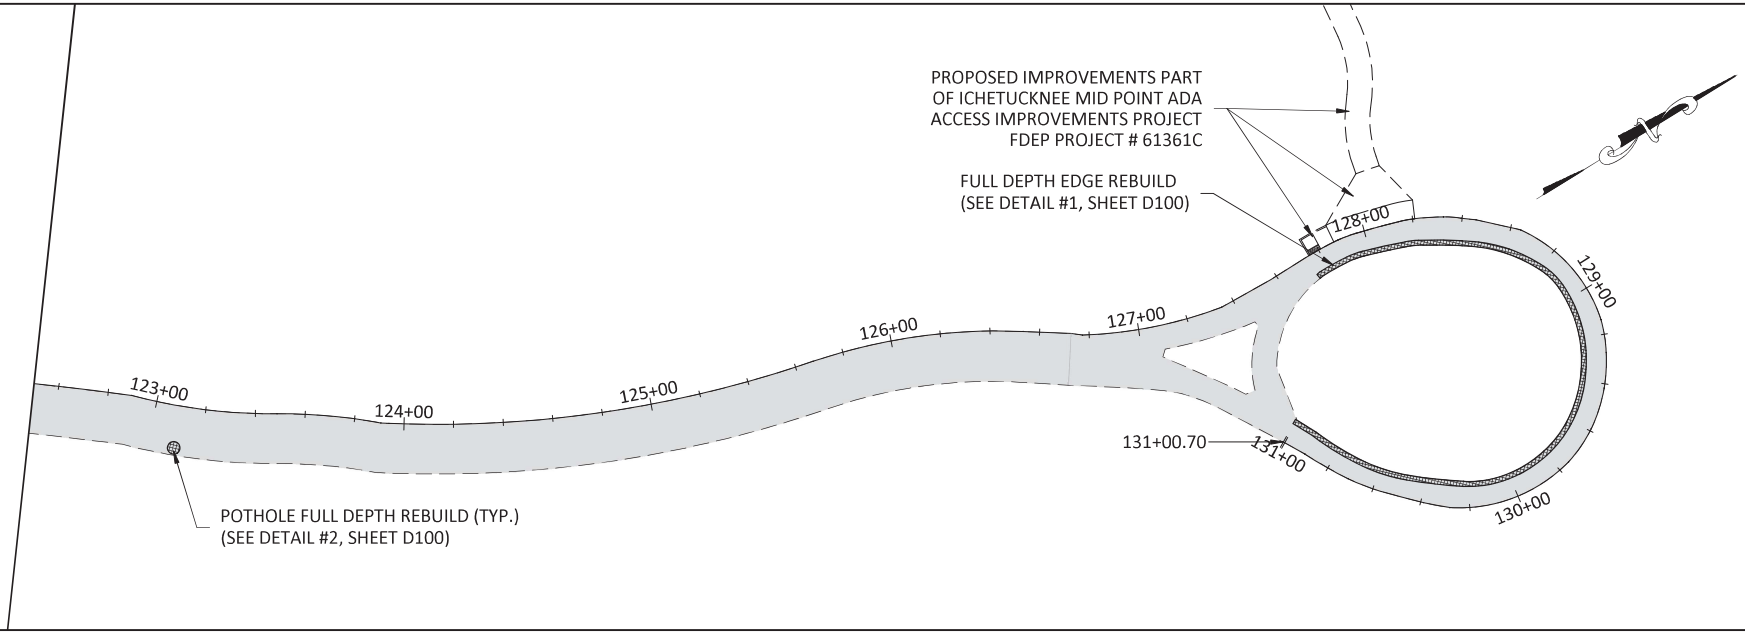

SYMBOL	REVISION	DATE
A		
B		
C		
D		

ISSUE DATE: 8/12/2024
COMP. FILE No.:
STATE PROJECT No.: 61455C

DESIGNER : RAJ
DRAWN BY: RAJ
REVIEWED BY: BRL
Consultant :

DRMP

Department of Environmental Protection
Office of Operations
Bureau of Design and Construction
3800 Commonwealth Blvd., Tallahassee, FL 32399 (850) 425-2300

PROFESSIONAL REGISTRATION
BENJAMIN R. LENNON
FLORIDA ENGINEER #78674

ICHETUCKNEE SPRINGS STATE PARK

SHEET TITLE
PLAN VIEW - EAST TRAM ROAD

PROJECT TITLE
ROAD REPAIRS

SHEET NO.
C110

